



First Floor Slab Details

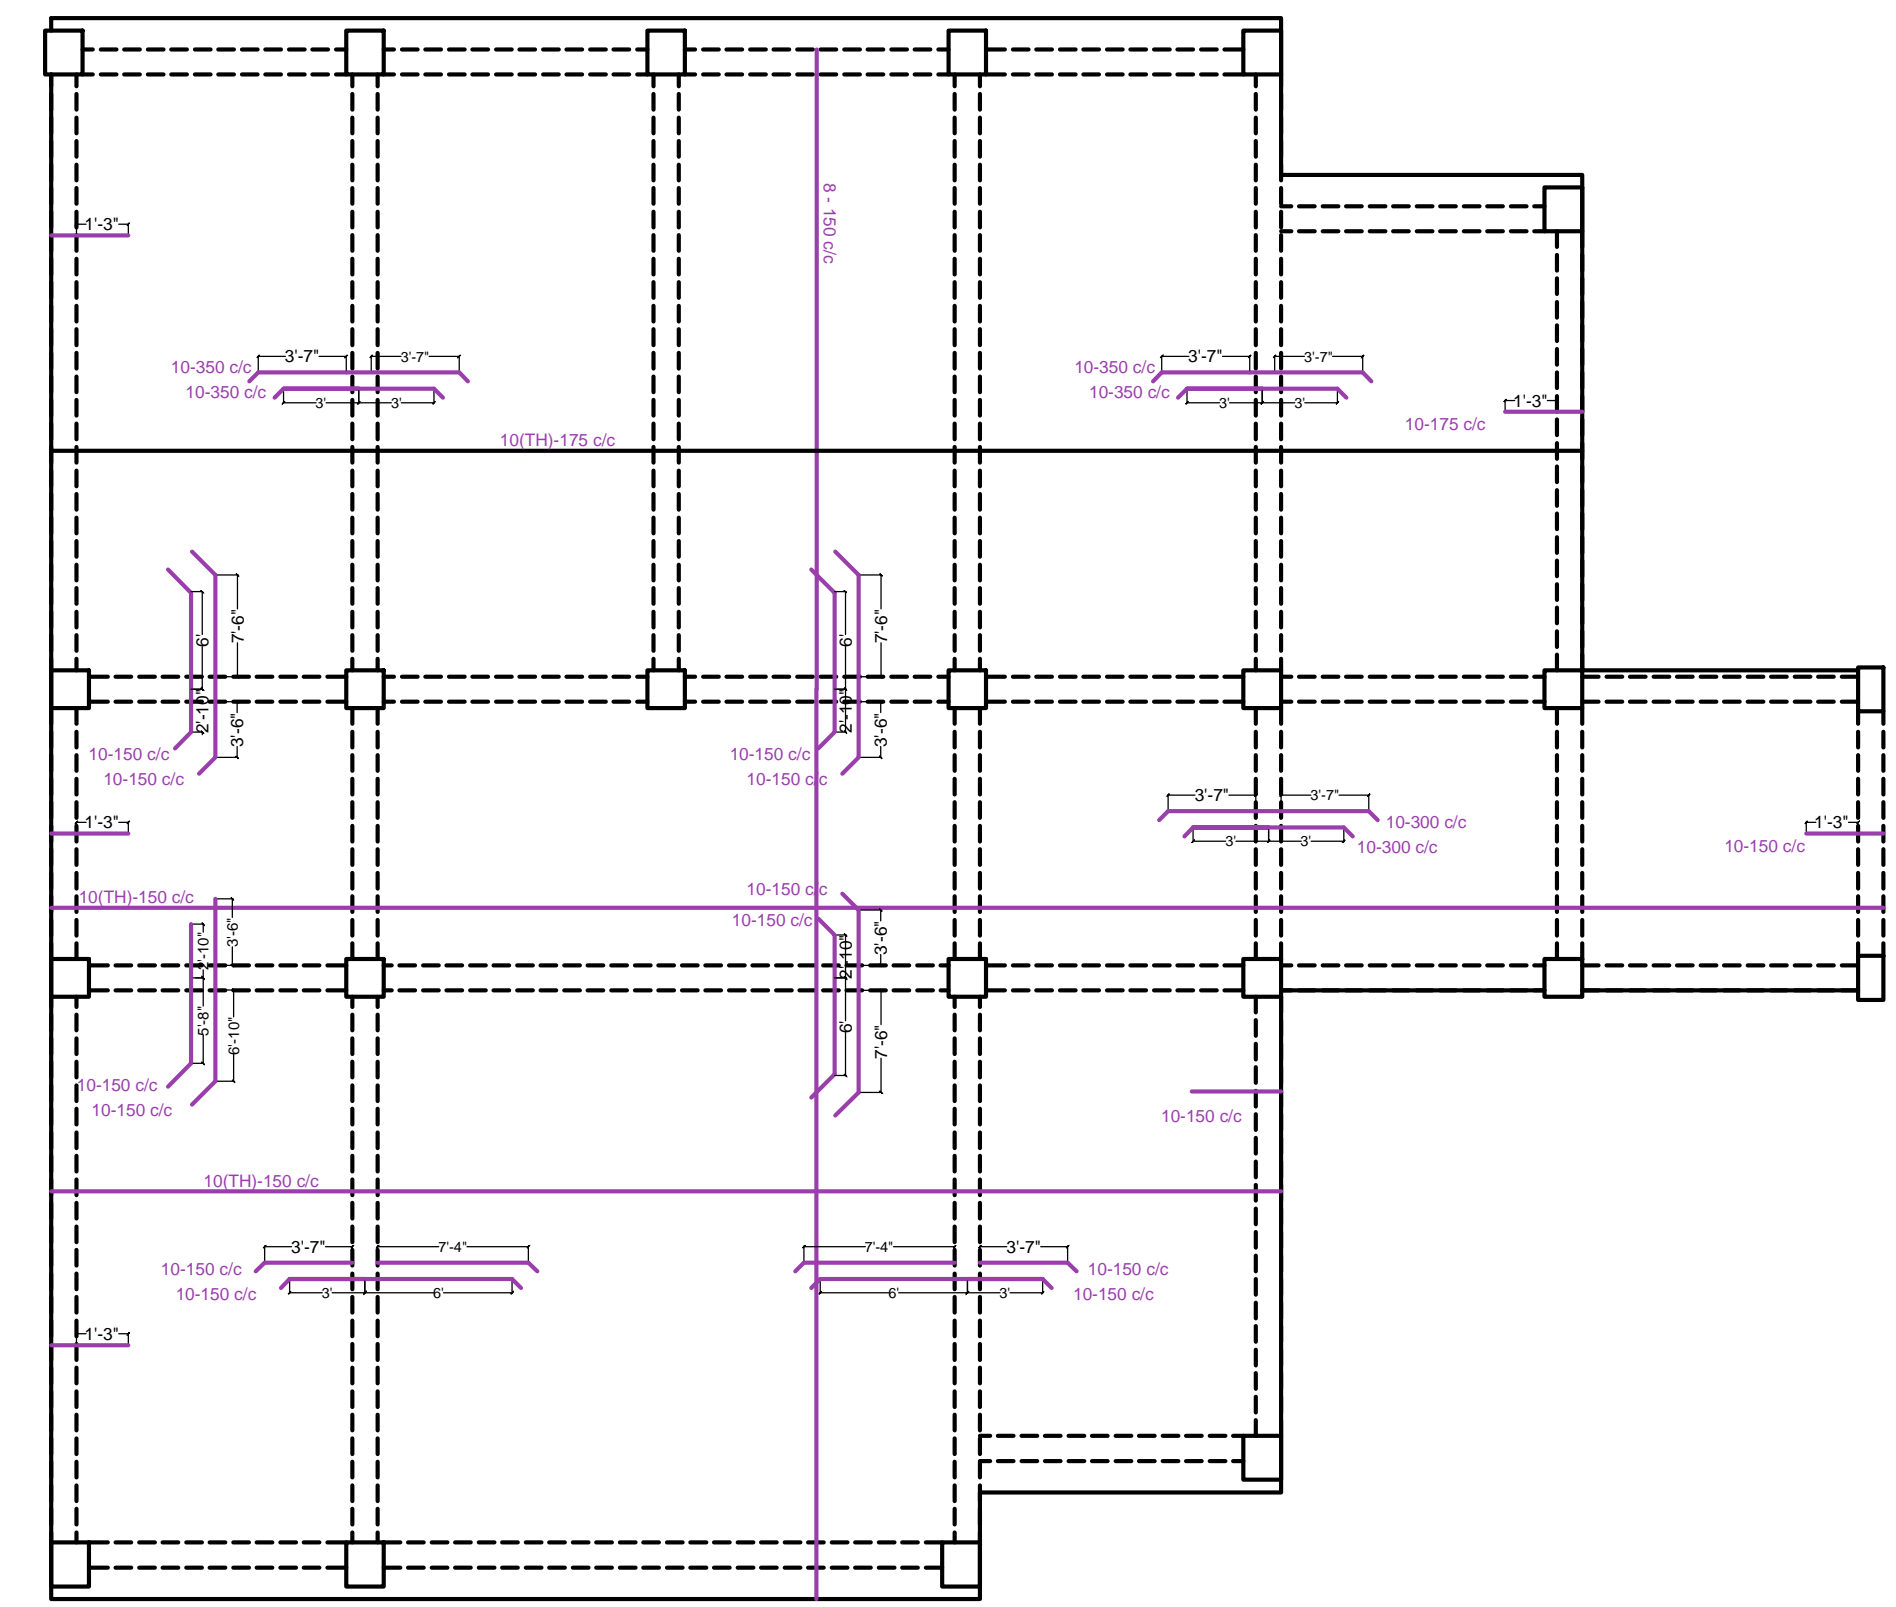


Second Floor Slab Details

All Slab 150mm thick  
Use M20 and Fe500

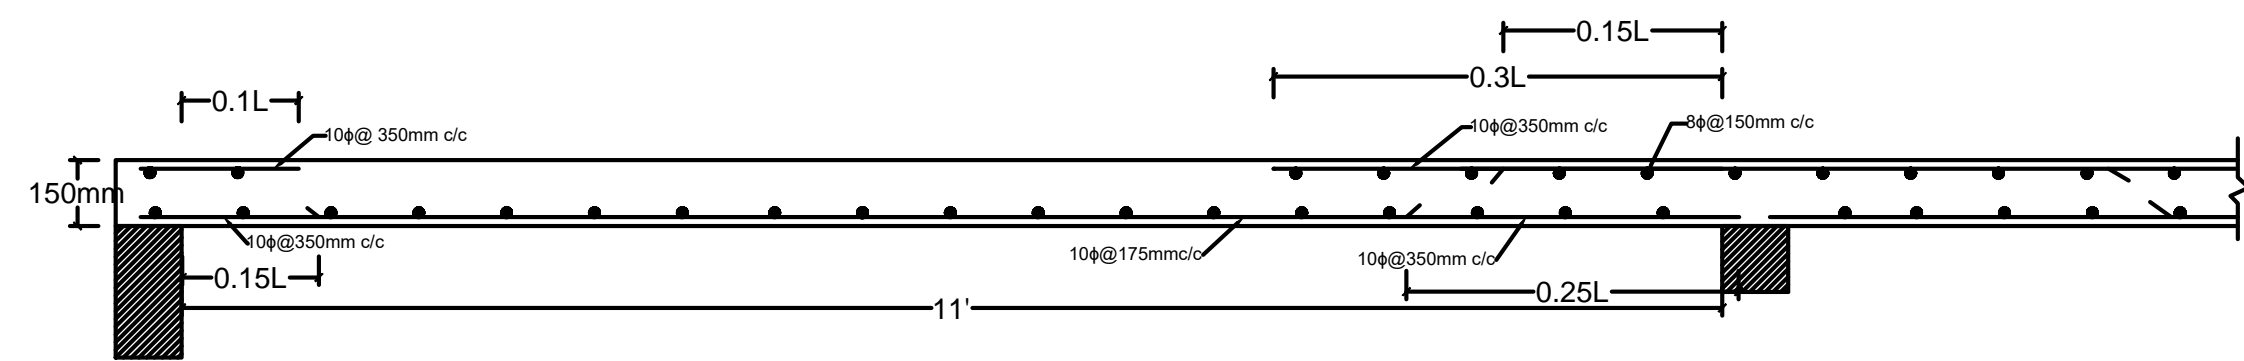

Section B-B

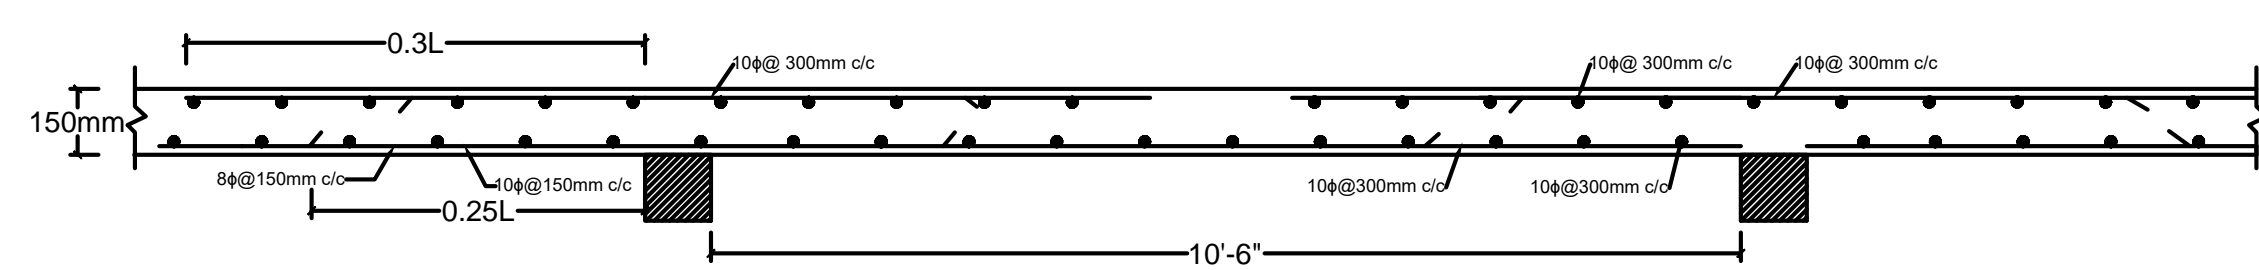

Section A-A