



First Floor Slab Details

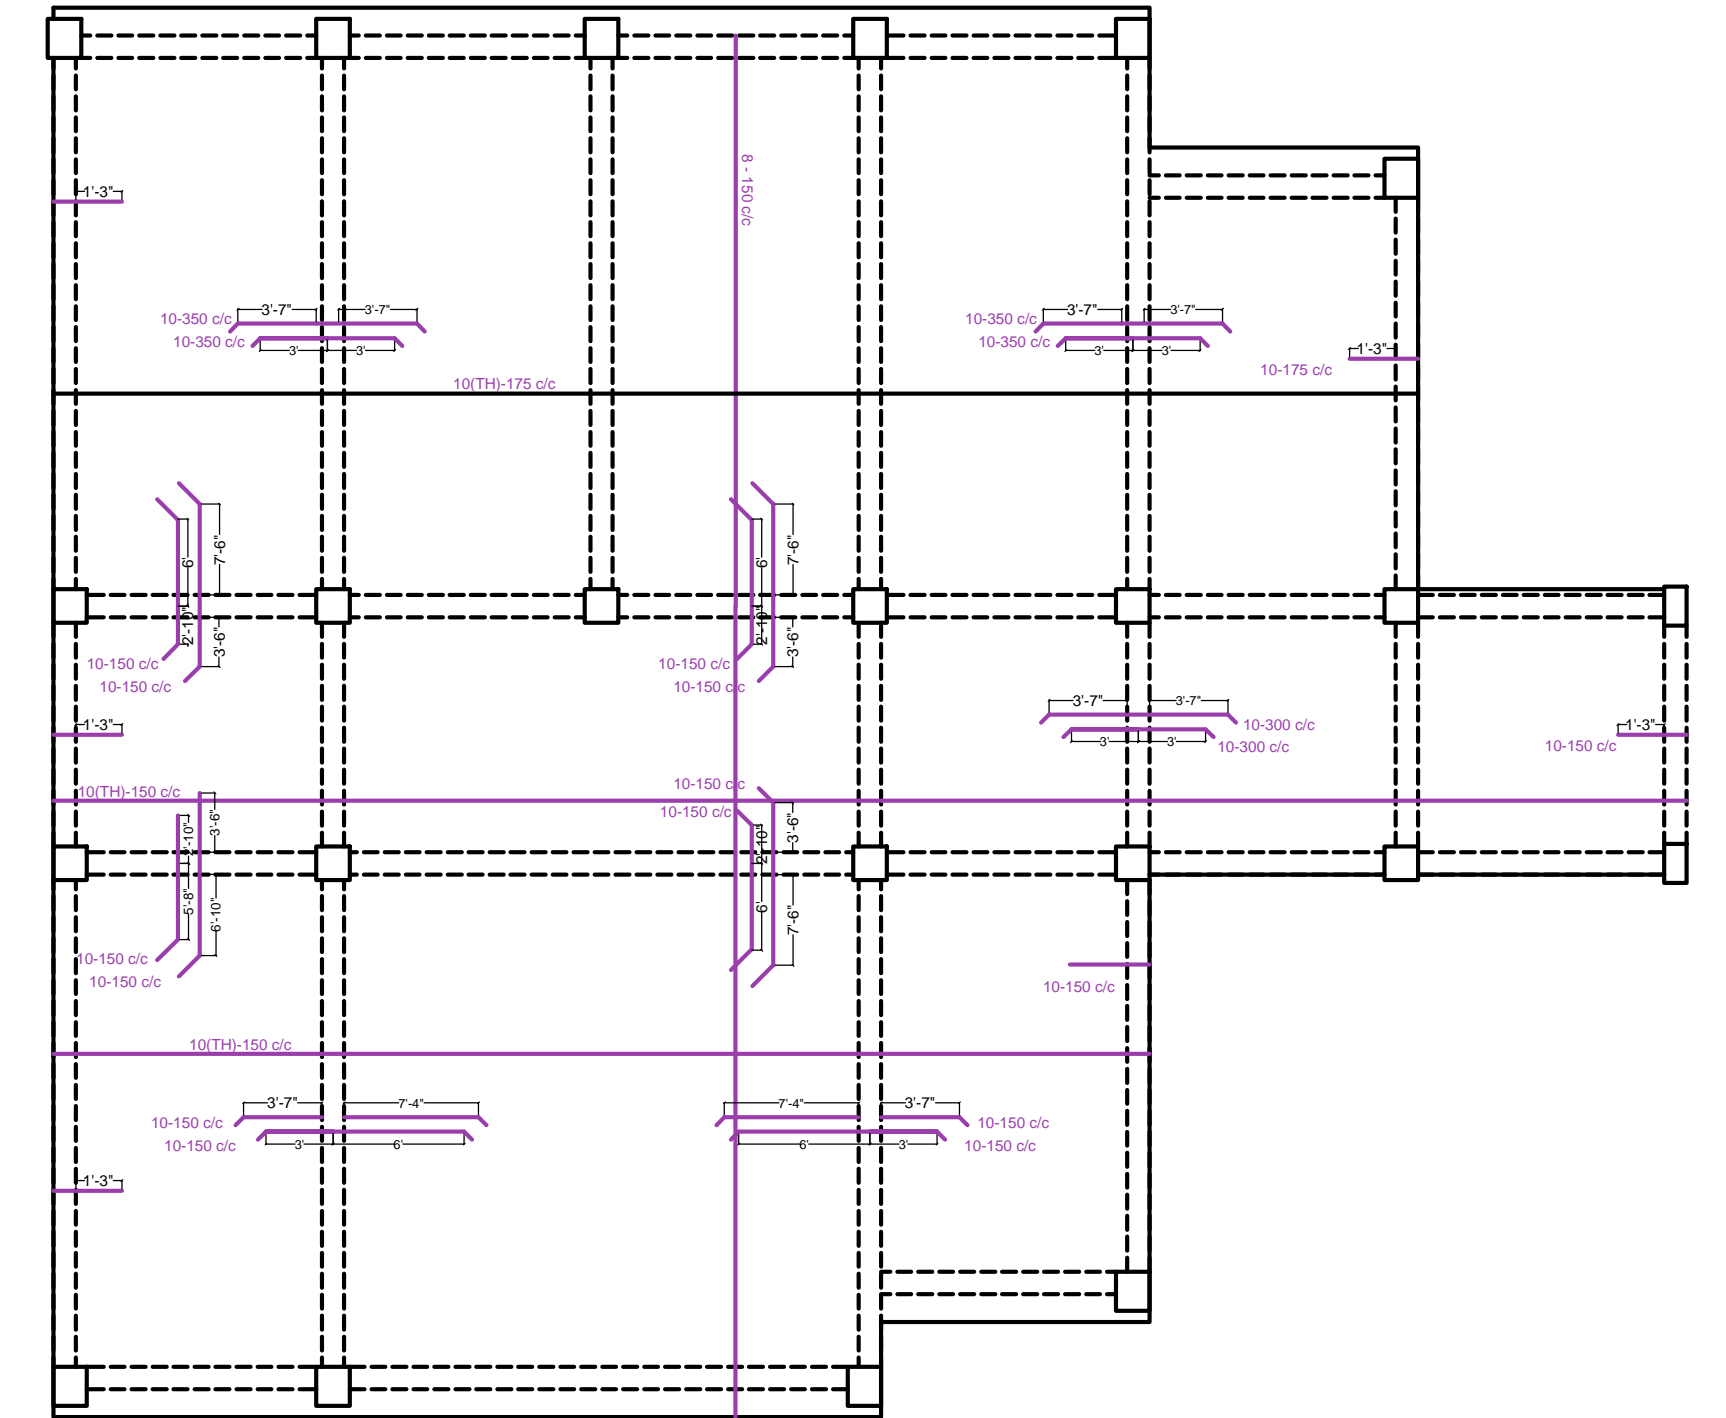


Second Floor Slab Details

All Slab 150mm thick
Use M20 and Fe500

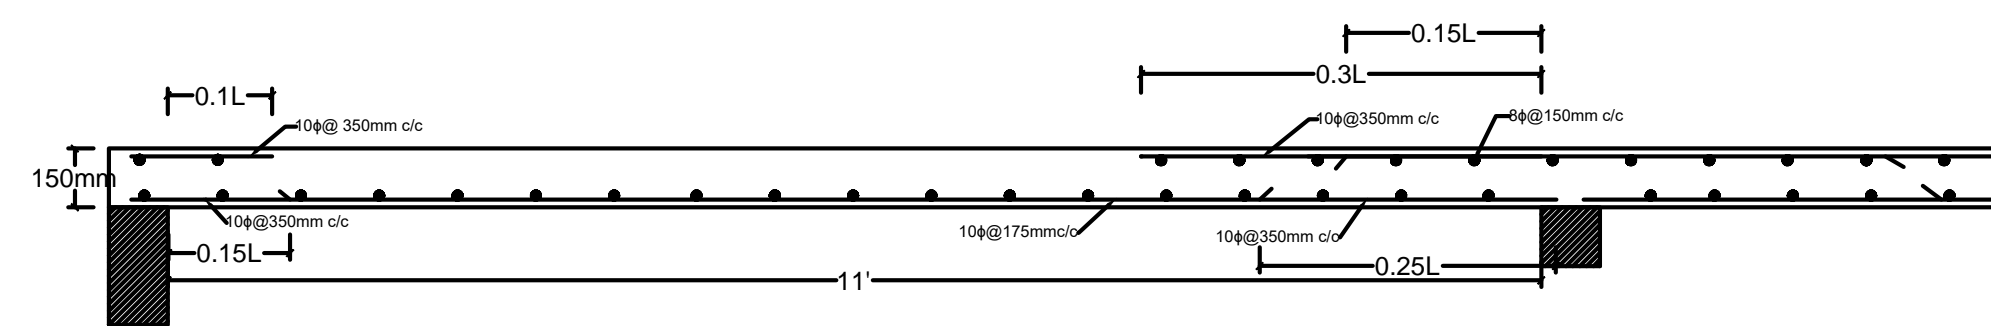

Section B-B

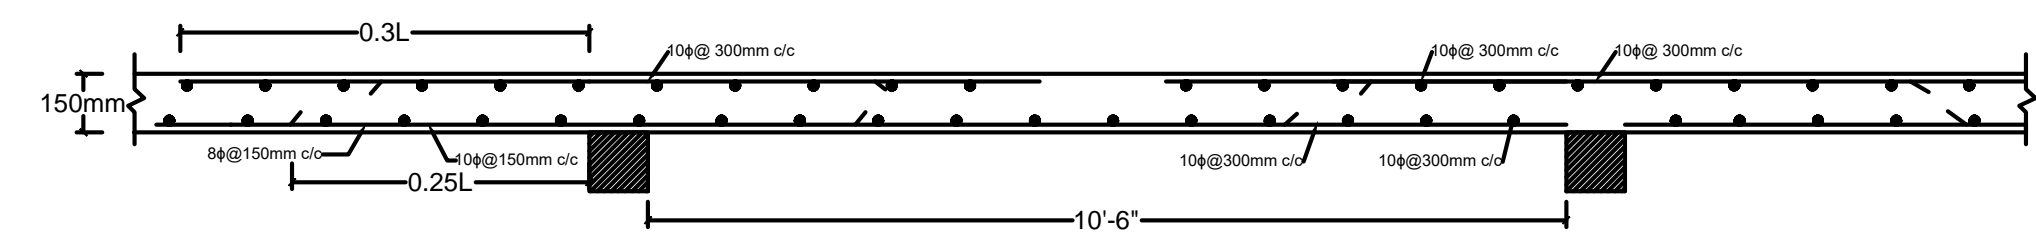

Section A-A

PROPOSED SKILL DEVELOPMENT
CENTRE AT LUDHIANA

Slab Reinforcement Details

Prepared by:	Format A1	
	Scale	
Checked by:	Sheet 1	Rev. 1
Date		