



First Floor Slab Details

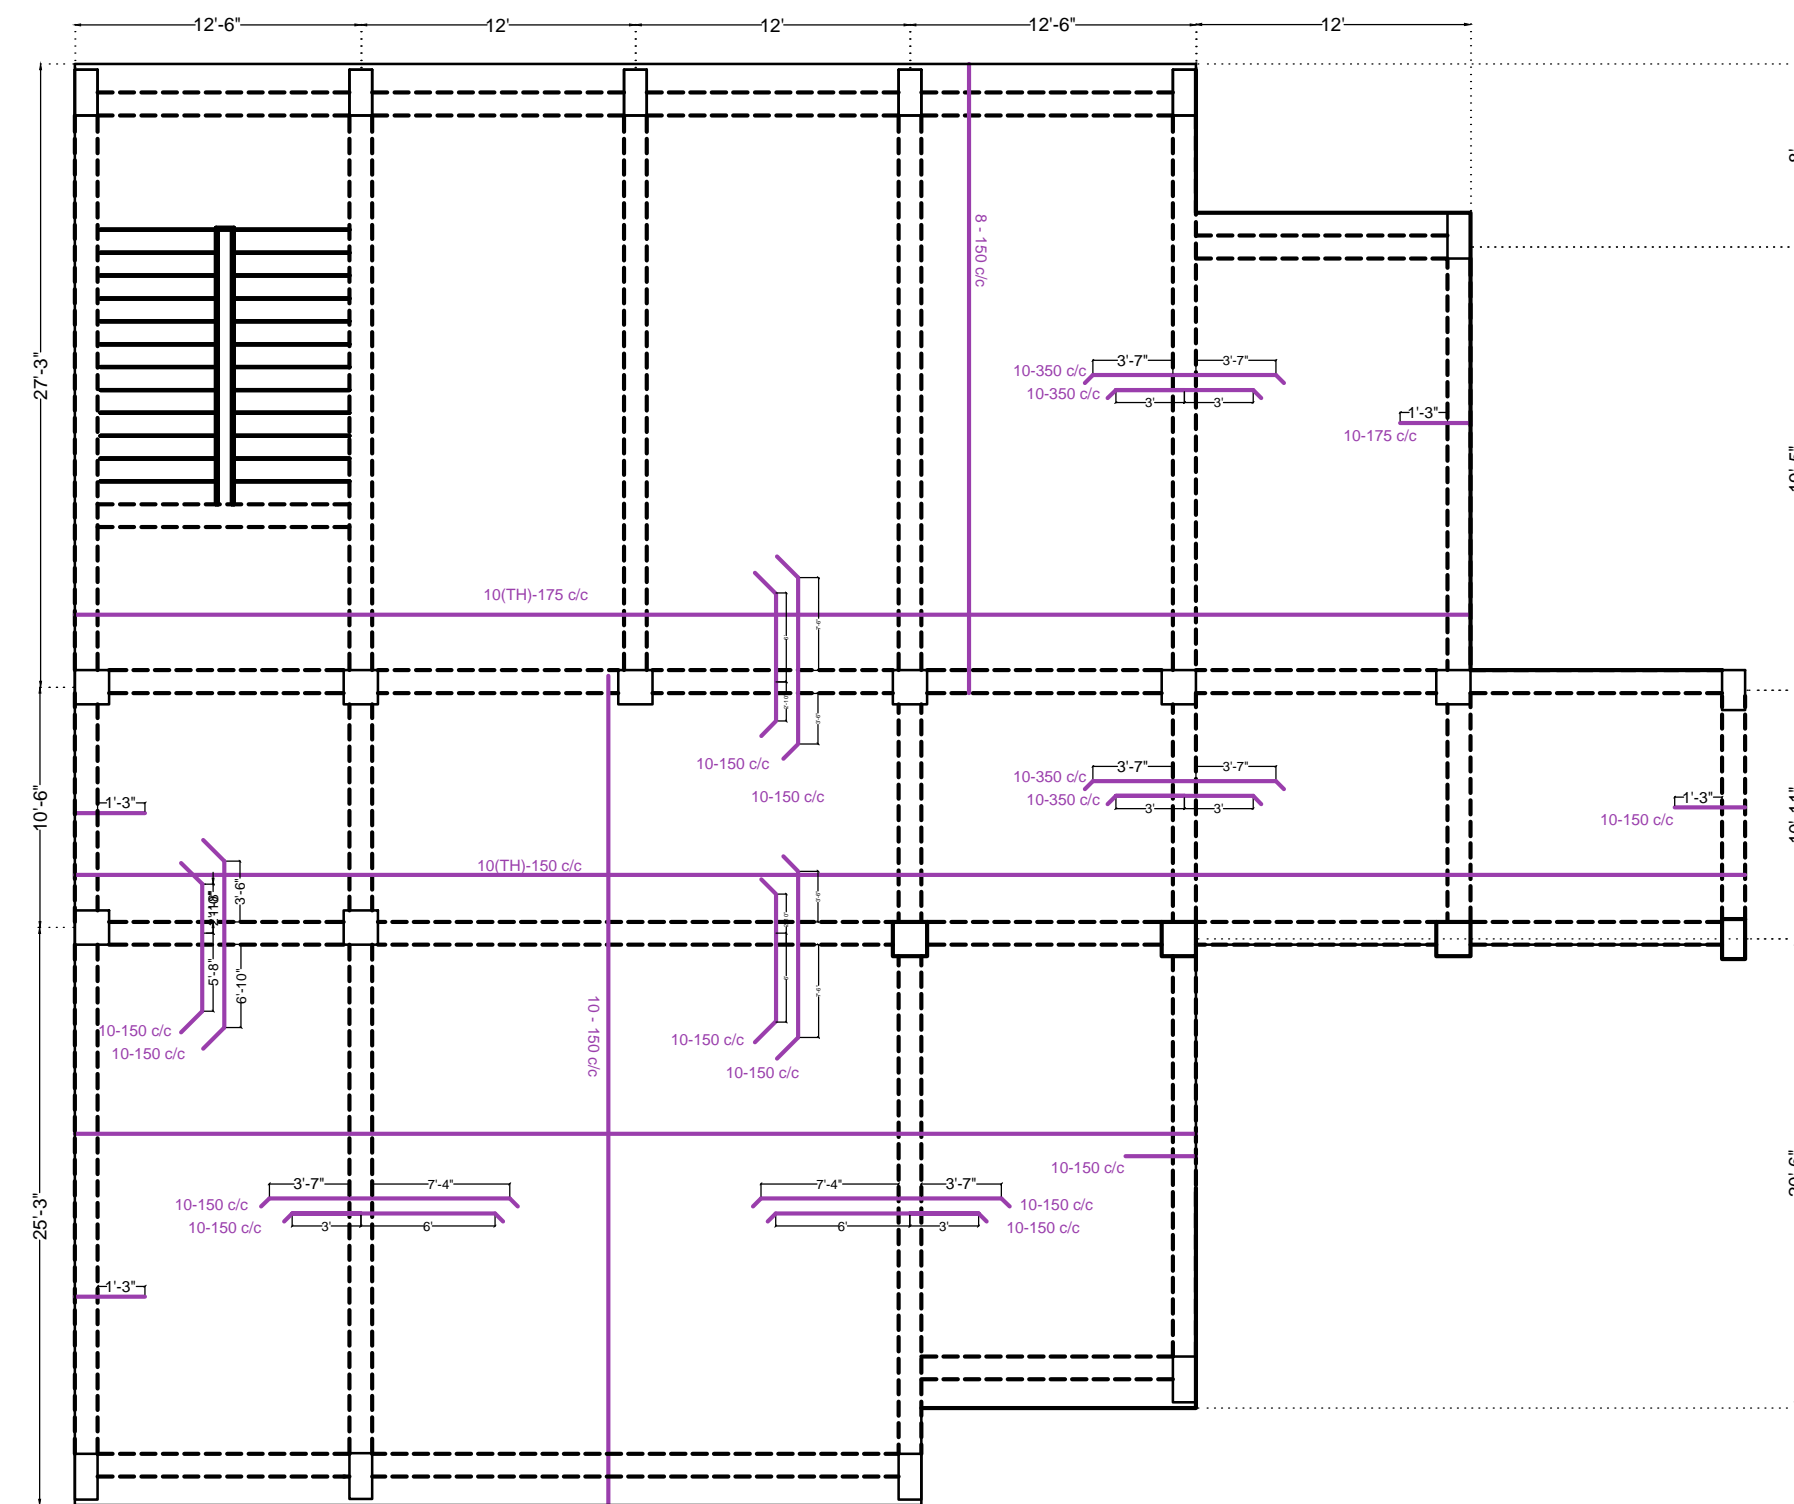


Second Floor Slab Details


All Slab 150mm thick
Use M20 and Fe500

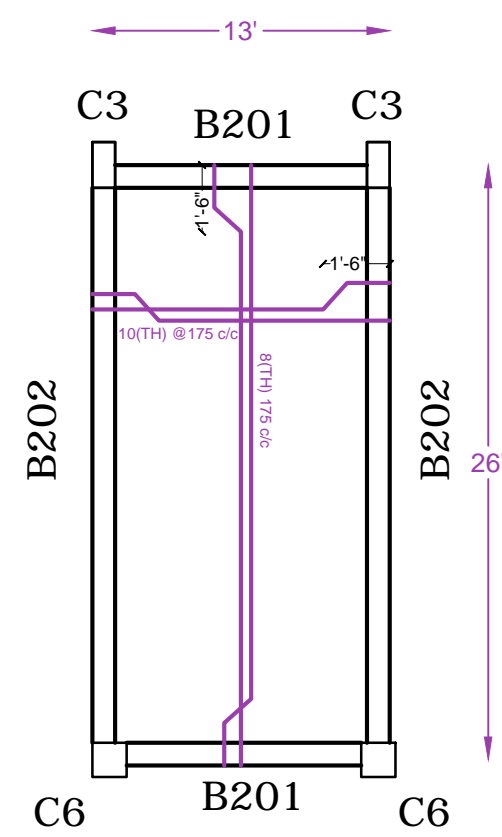

Third Floor (above Stairs) Slab Detailing

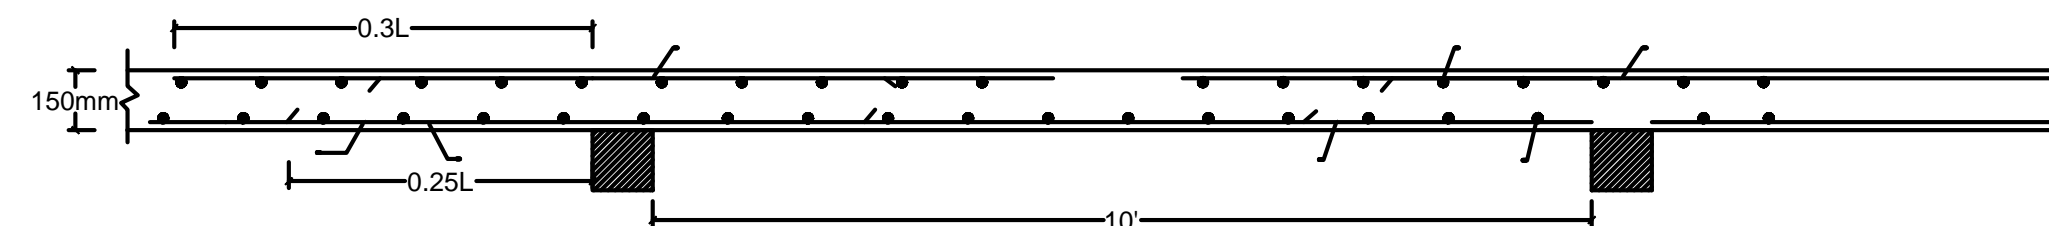

Section A-A

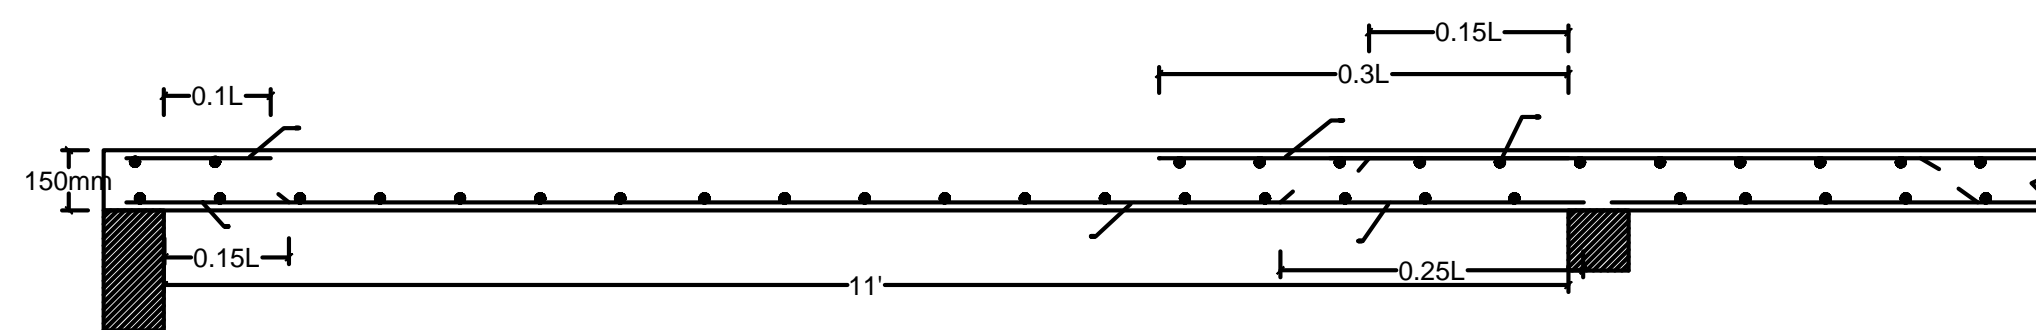

Section B-B

PROPOSED SKILL DEVELOPMENT CENTRE AT LUDHIANA		
Slab Reinforcement Details		
Prepared by: Karanvir Singh	Format A1	
Checked by:	Sheet 1	Rev. 1
Date: 7-10-2020		